
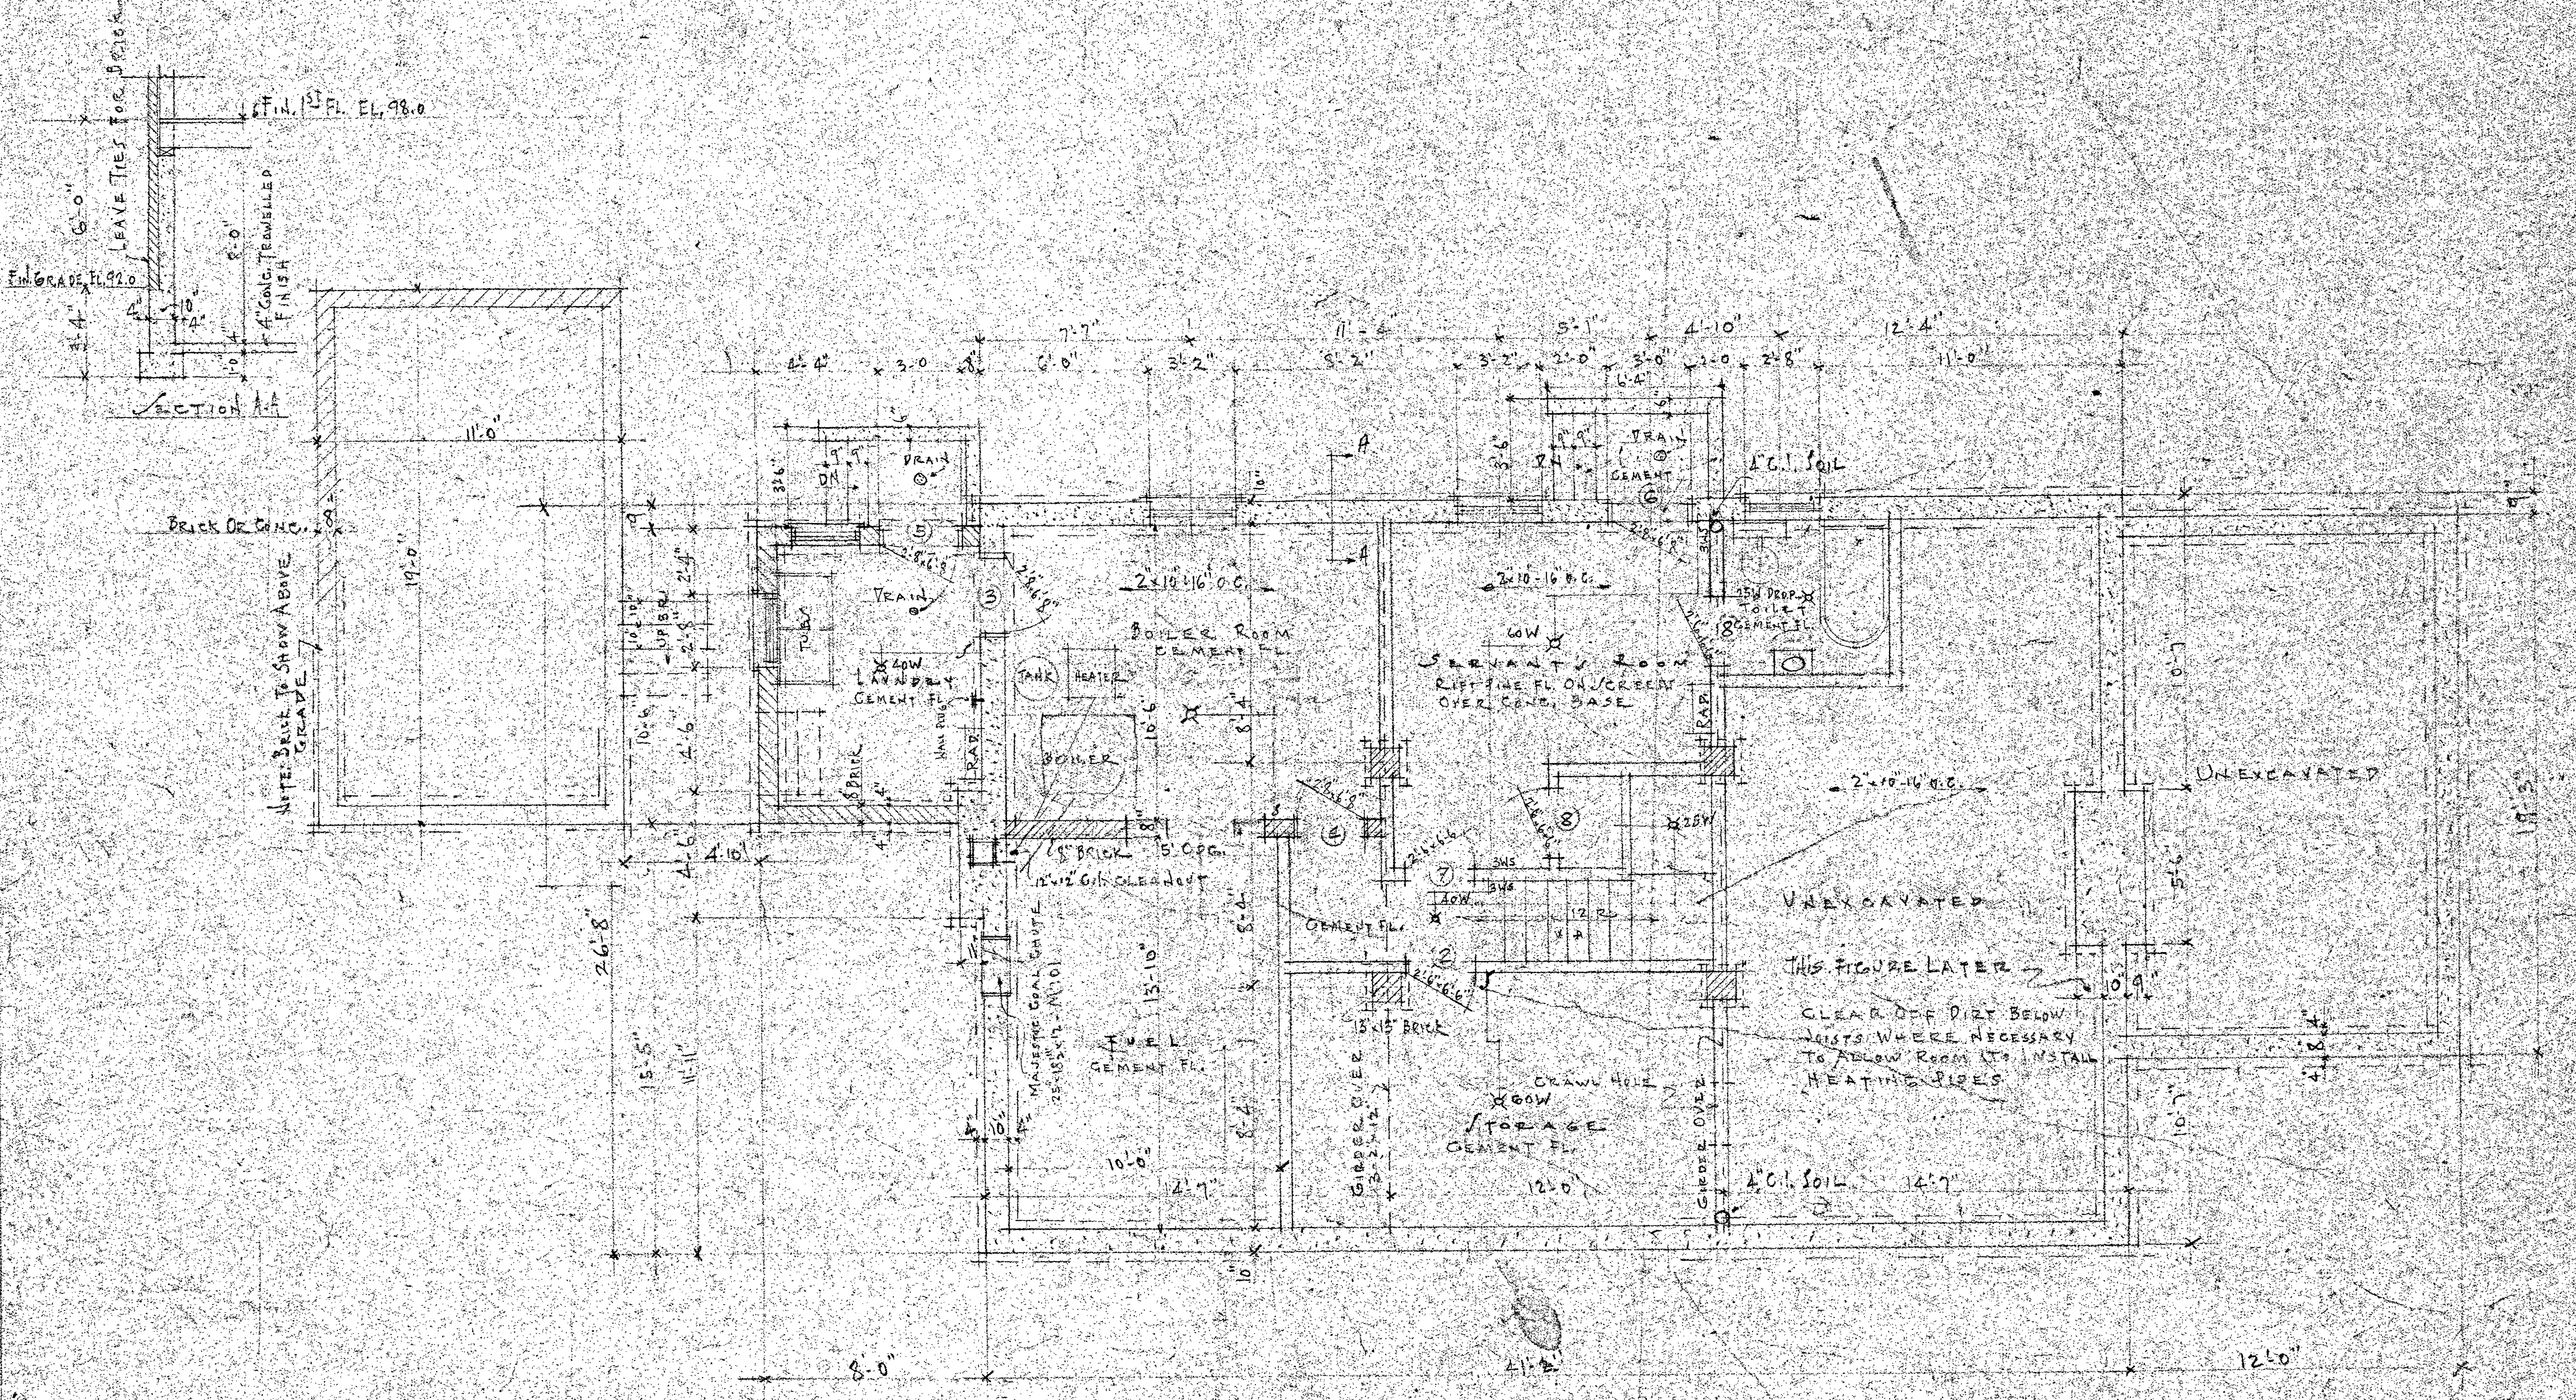


NOTE: NO PLASTERING IN BASEMENT EXCEPT STAIRS AND PASSAGE. PARTITIONS NOT NOTED TO BE 2x4 STUDS. SHEET ROCK FOR WALLS TO BE PUT ON UNDER SEPARATE CONTRACT.

BASEMENT PLAN
SCALE 1/4" = 1'-0"

JOB NO. 110	RESIDENCE [illegible]	SHEET NUMBER
SET NO.	[illegible]	2
DRAWN BY L.P.S.	ROANOKE, VIRGINIA	
TRACED BY L.P.S.	SMITHEY AND TARDY	
CHECKED BY	ARCHITECTS AND ENGINEERS	
DATE	ANCHOR BLDG. ROANOKE, VA.	REVISED 2-5-24

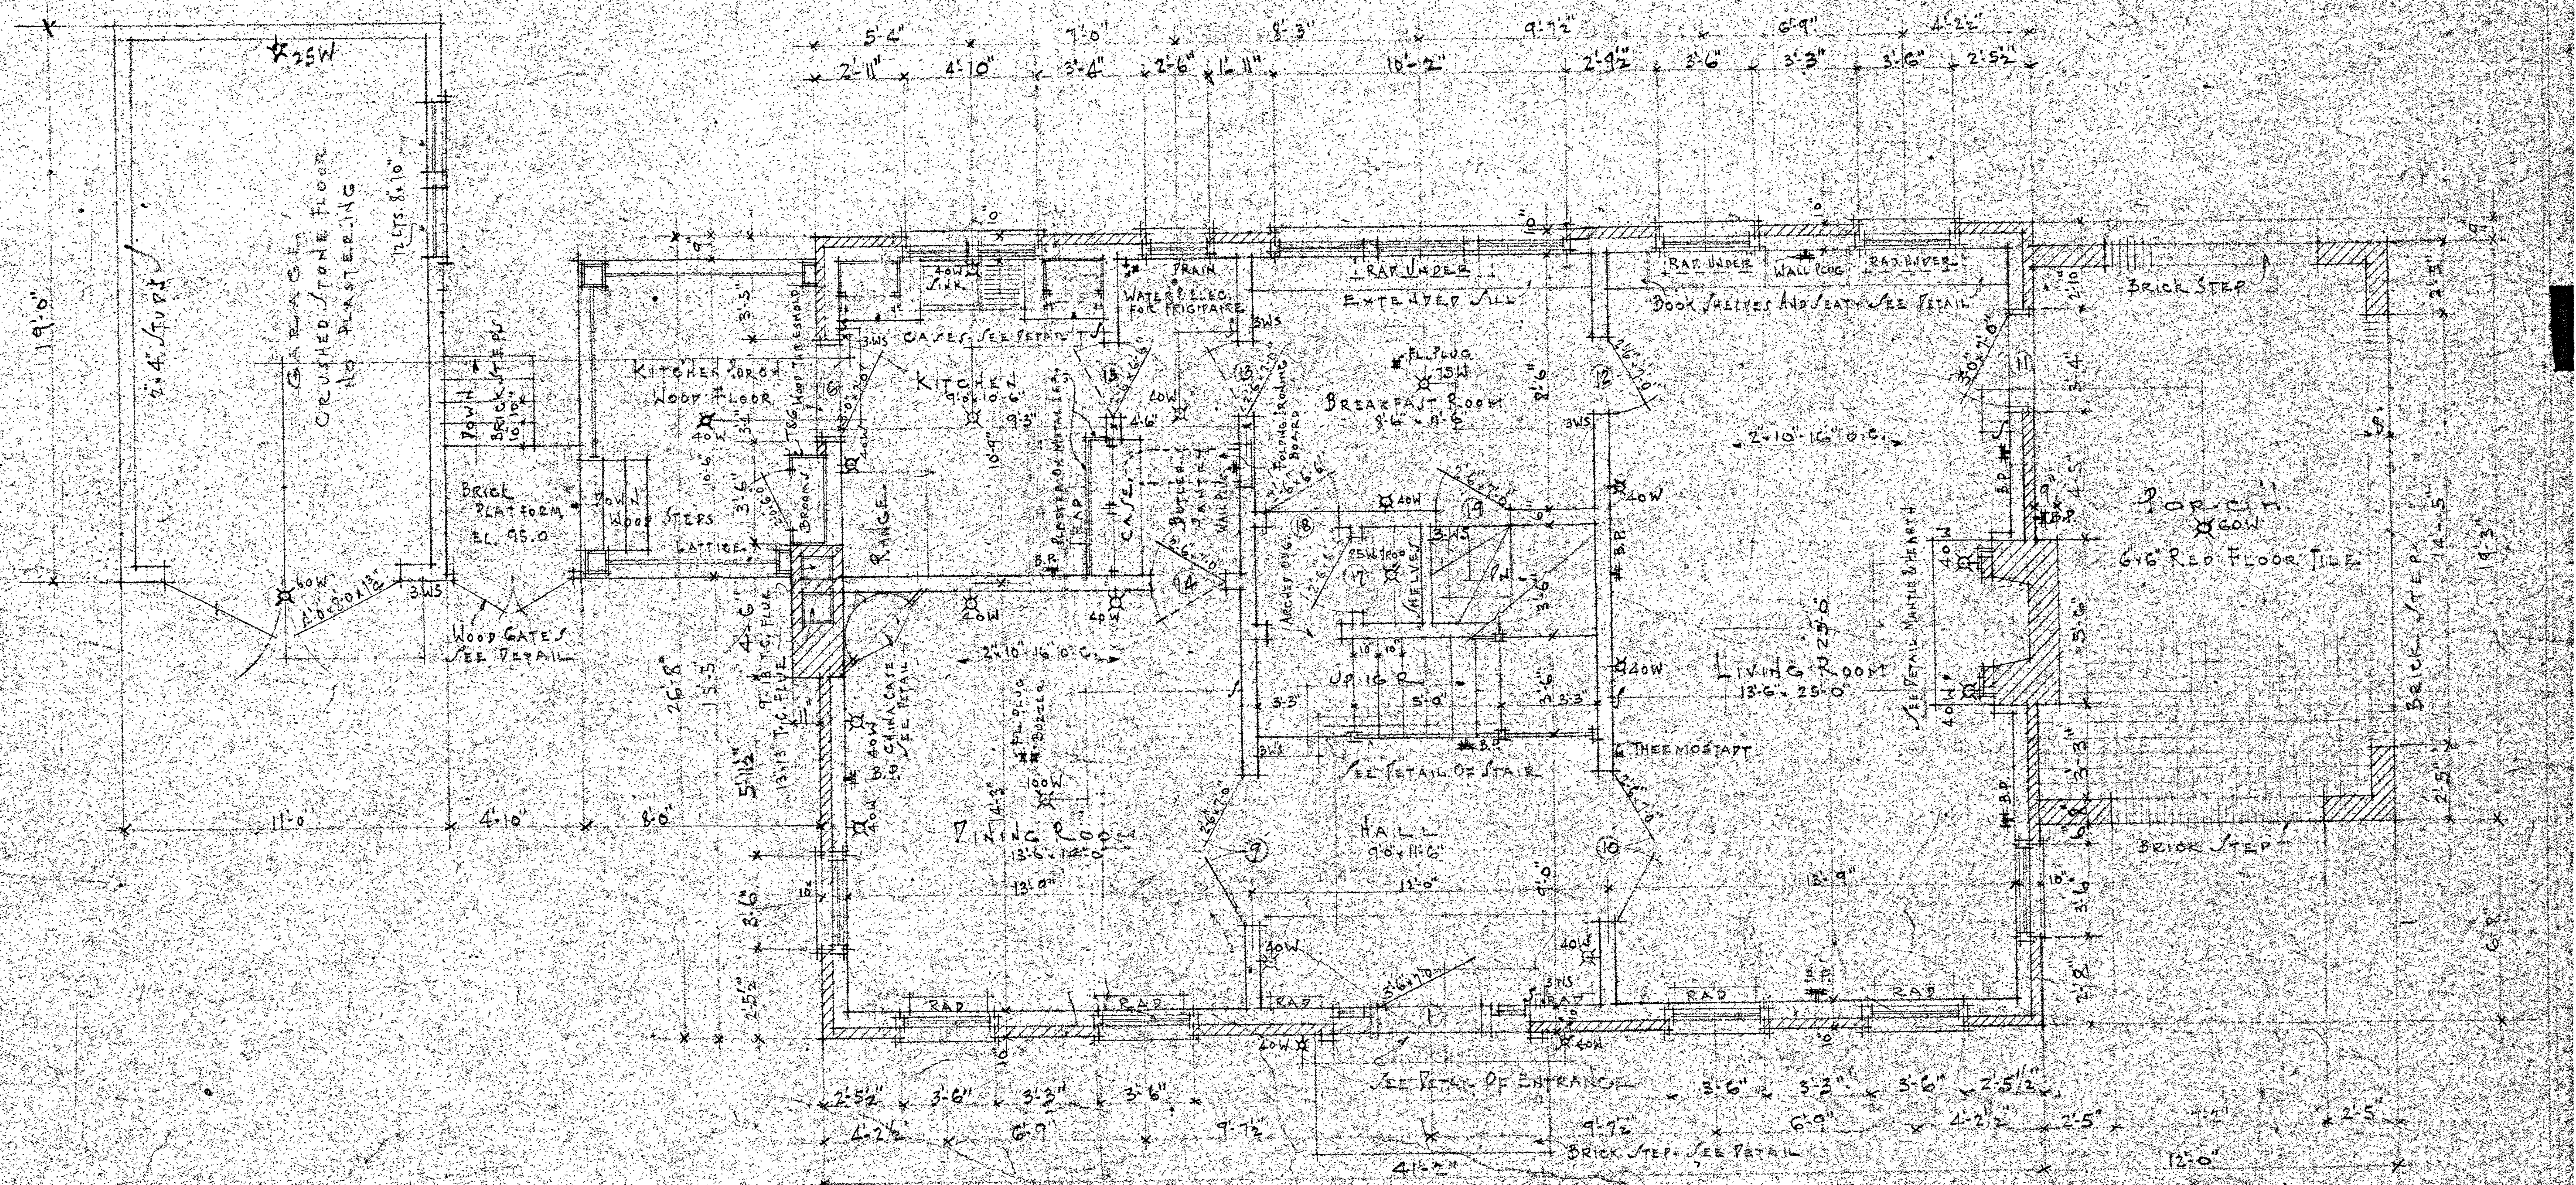

Note: Oak Floors, Plas. Walls And Ceilings Throughout


First Floor Plan

Scale 1/4" = 1'-0"


Job No. 110	Residence For
Set No.	Mr. L. P. Smith…
Drawn By L.P.S.	Roanoke, Virginia
Traced By L.P.S.	Smith… and Tardy
Checked By	Architects and Engineers
Date	Anchor Bldg. Roanoke, Va.

Sheet Number 3

Revised

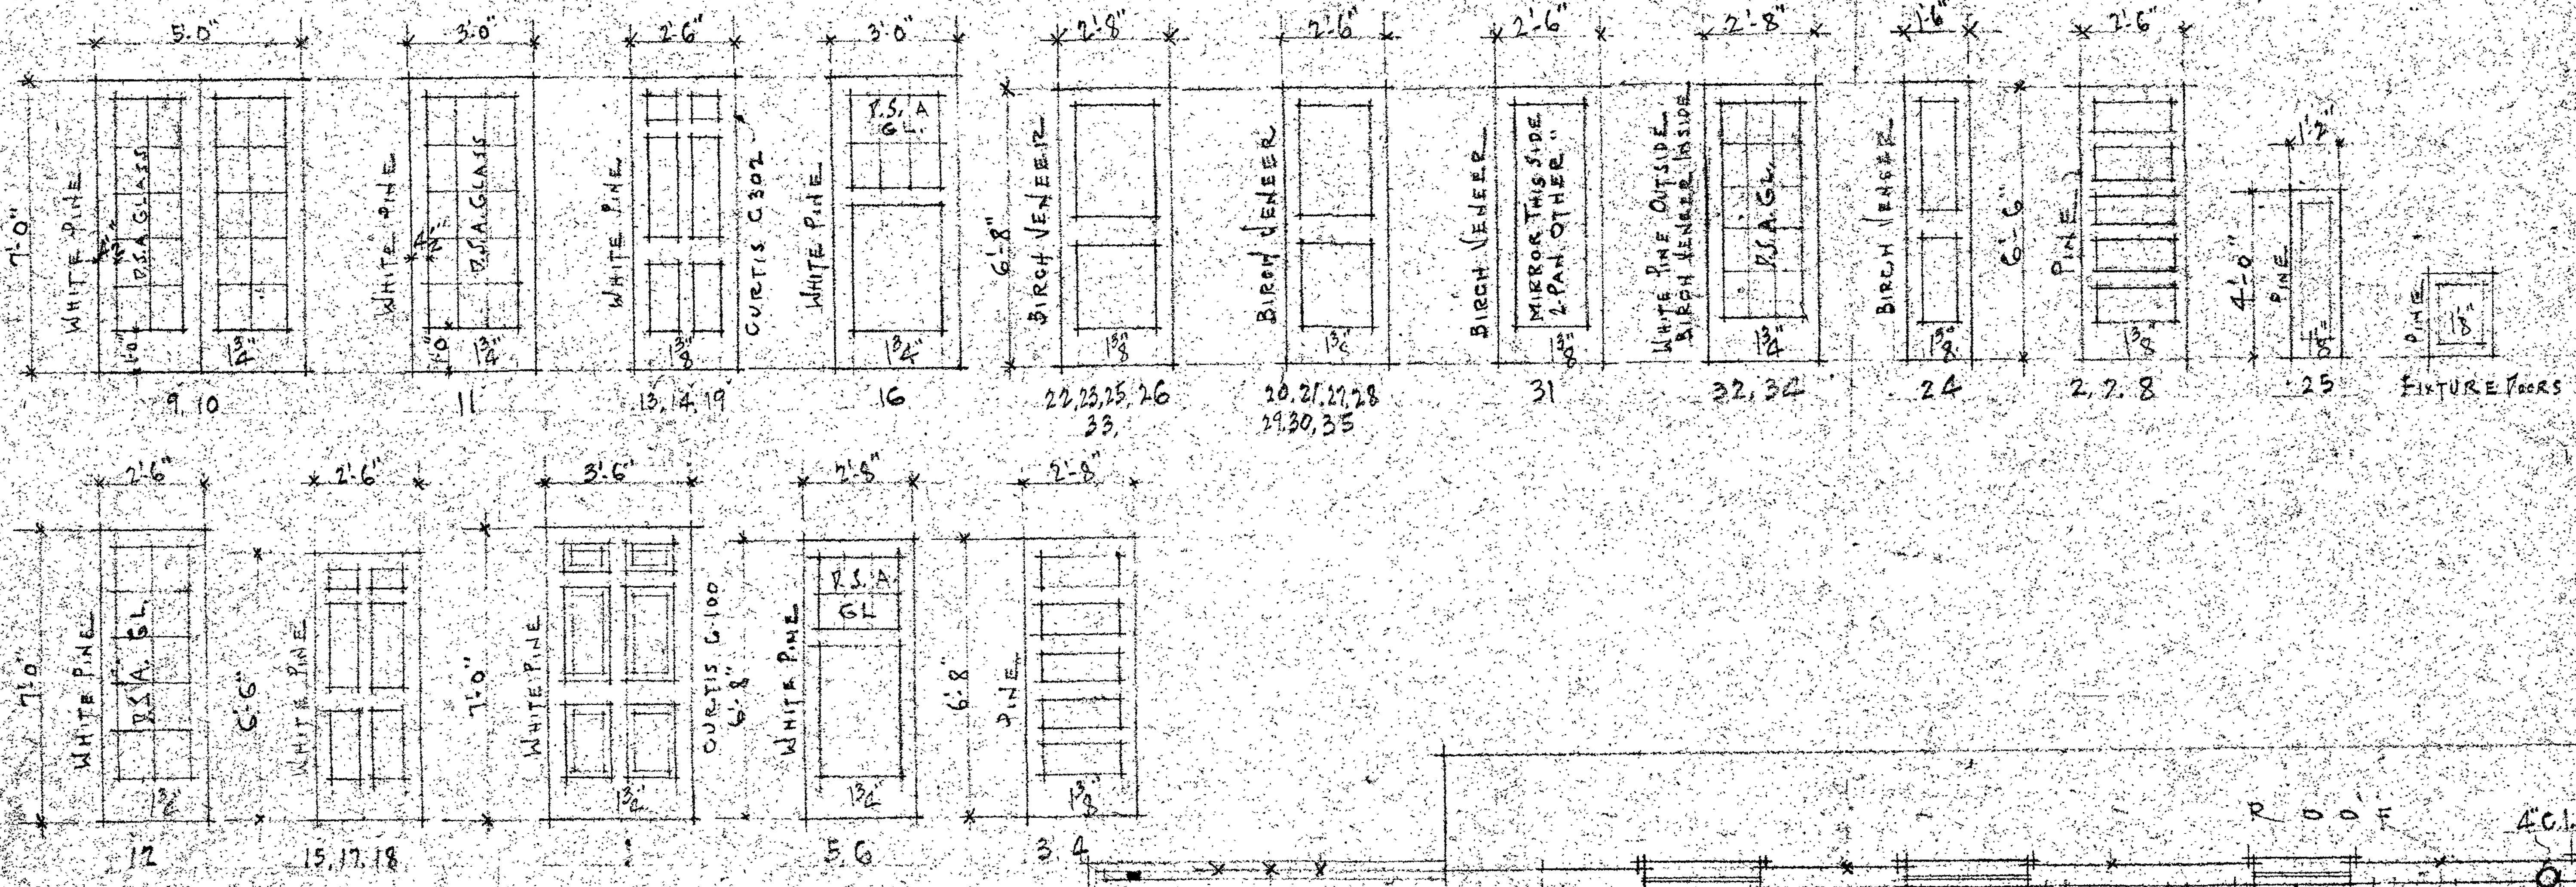


Door Schedule

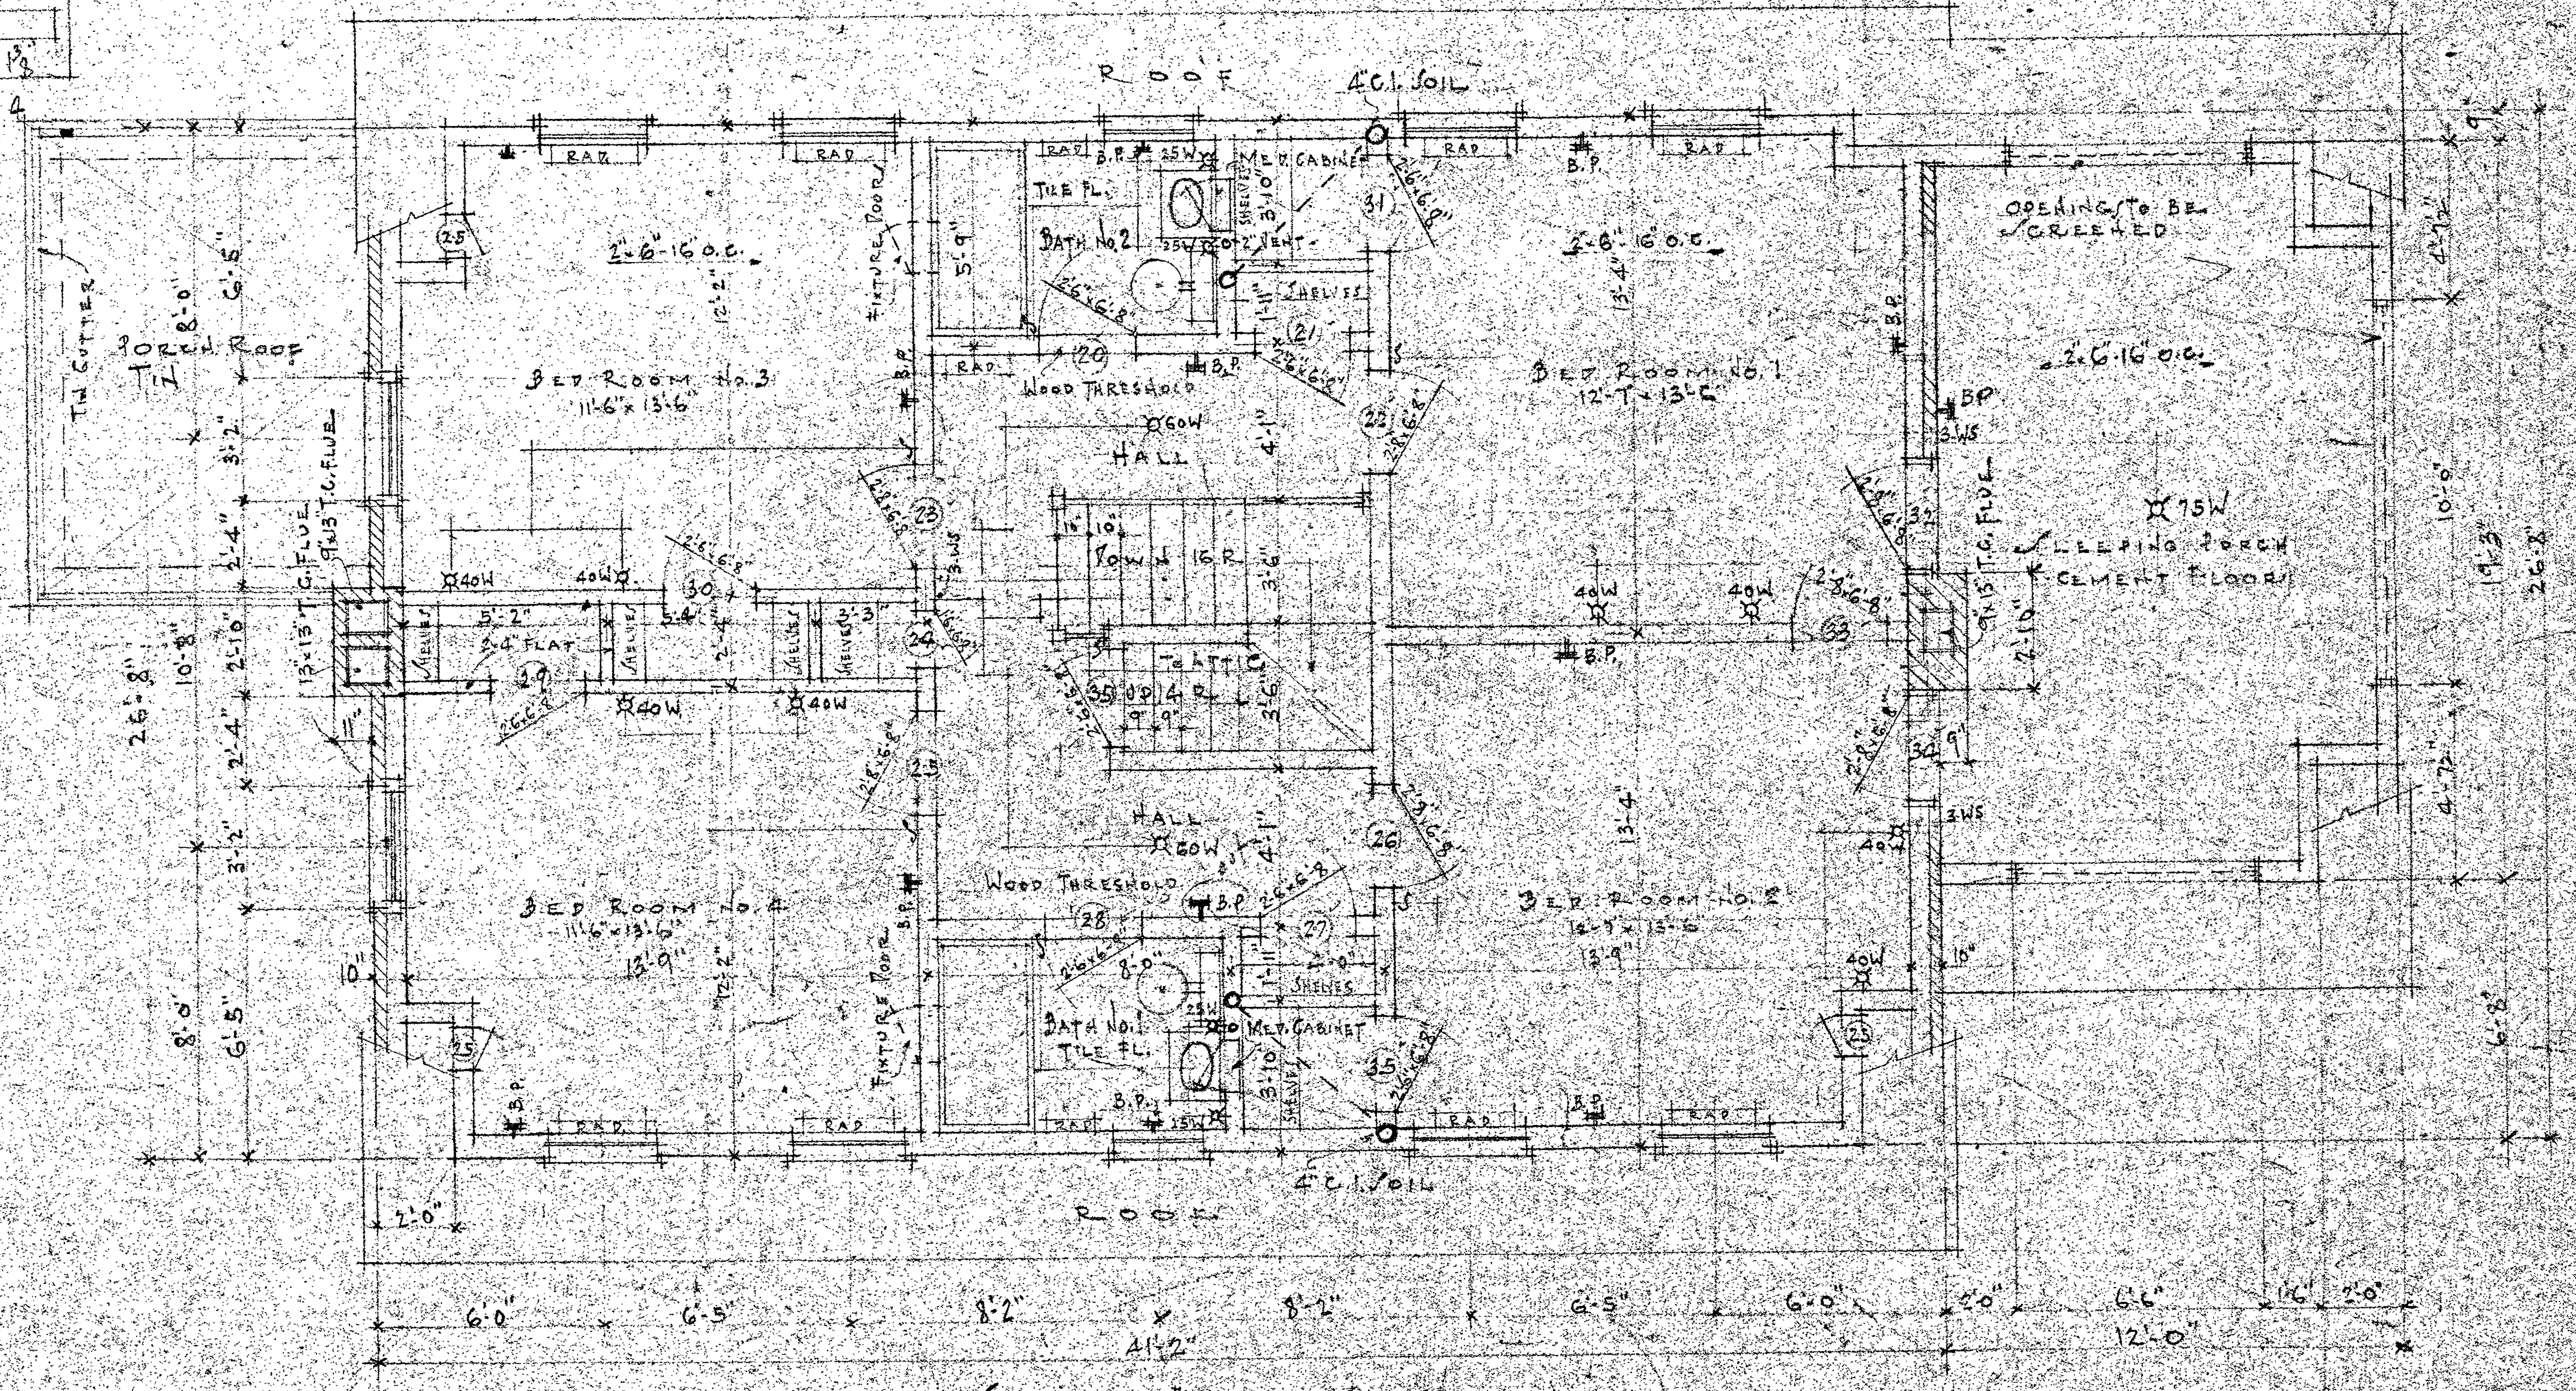


Second Floor Plan
Scale 1/4" = 1'-0"

Note: All 2nd Floor Walls Changed to Clapboard


Job No. 110	Residence for	Sheet Number
Set No.	Mr. L. P. Smithey	4
Drawn by L.P.S.	Roanoke, Virginia	
Traced by L.P.S.	Smithey and Tardy	
Checked by	Architects and Engineers	
Date	Anchor Bldg. Roanoke, Va.	Revised 3-5-2[illegible]

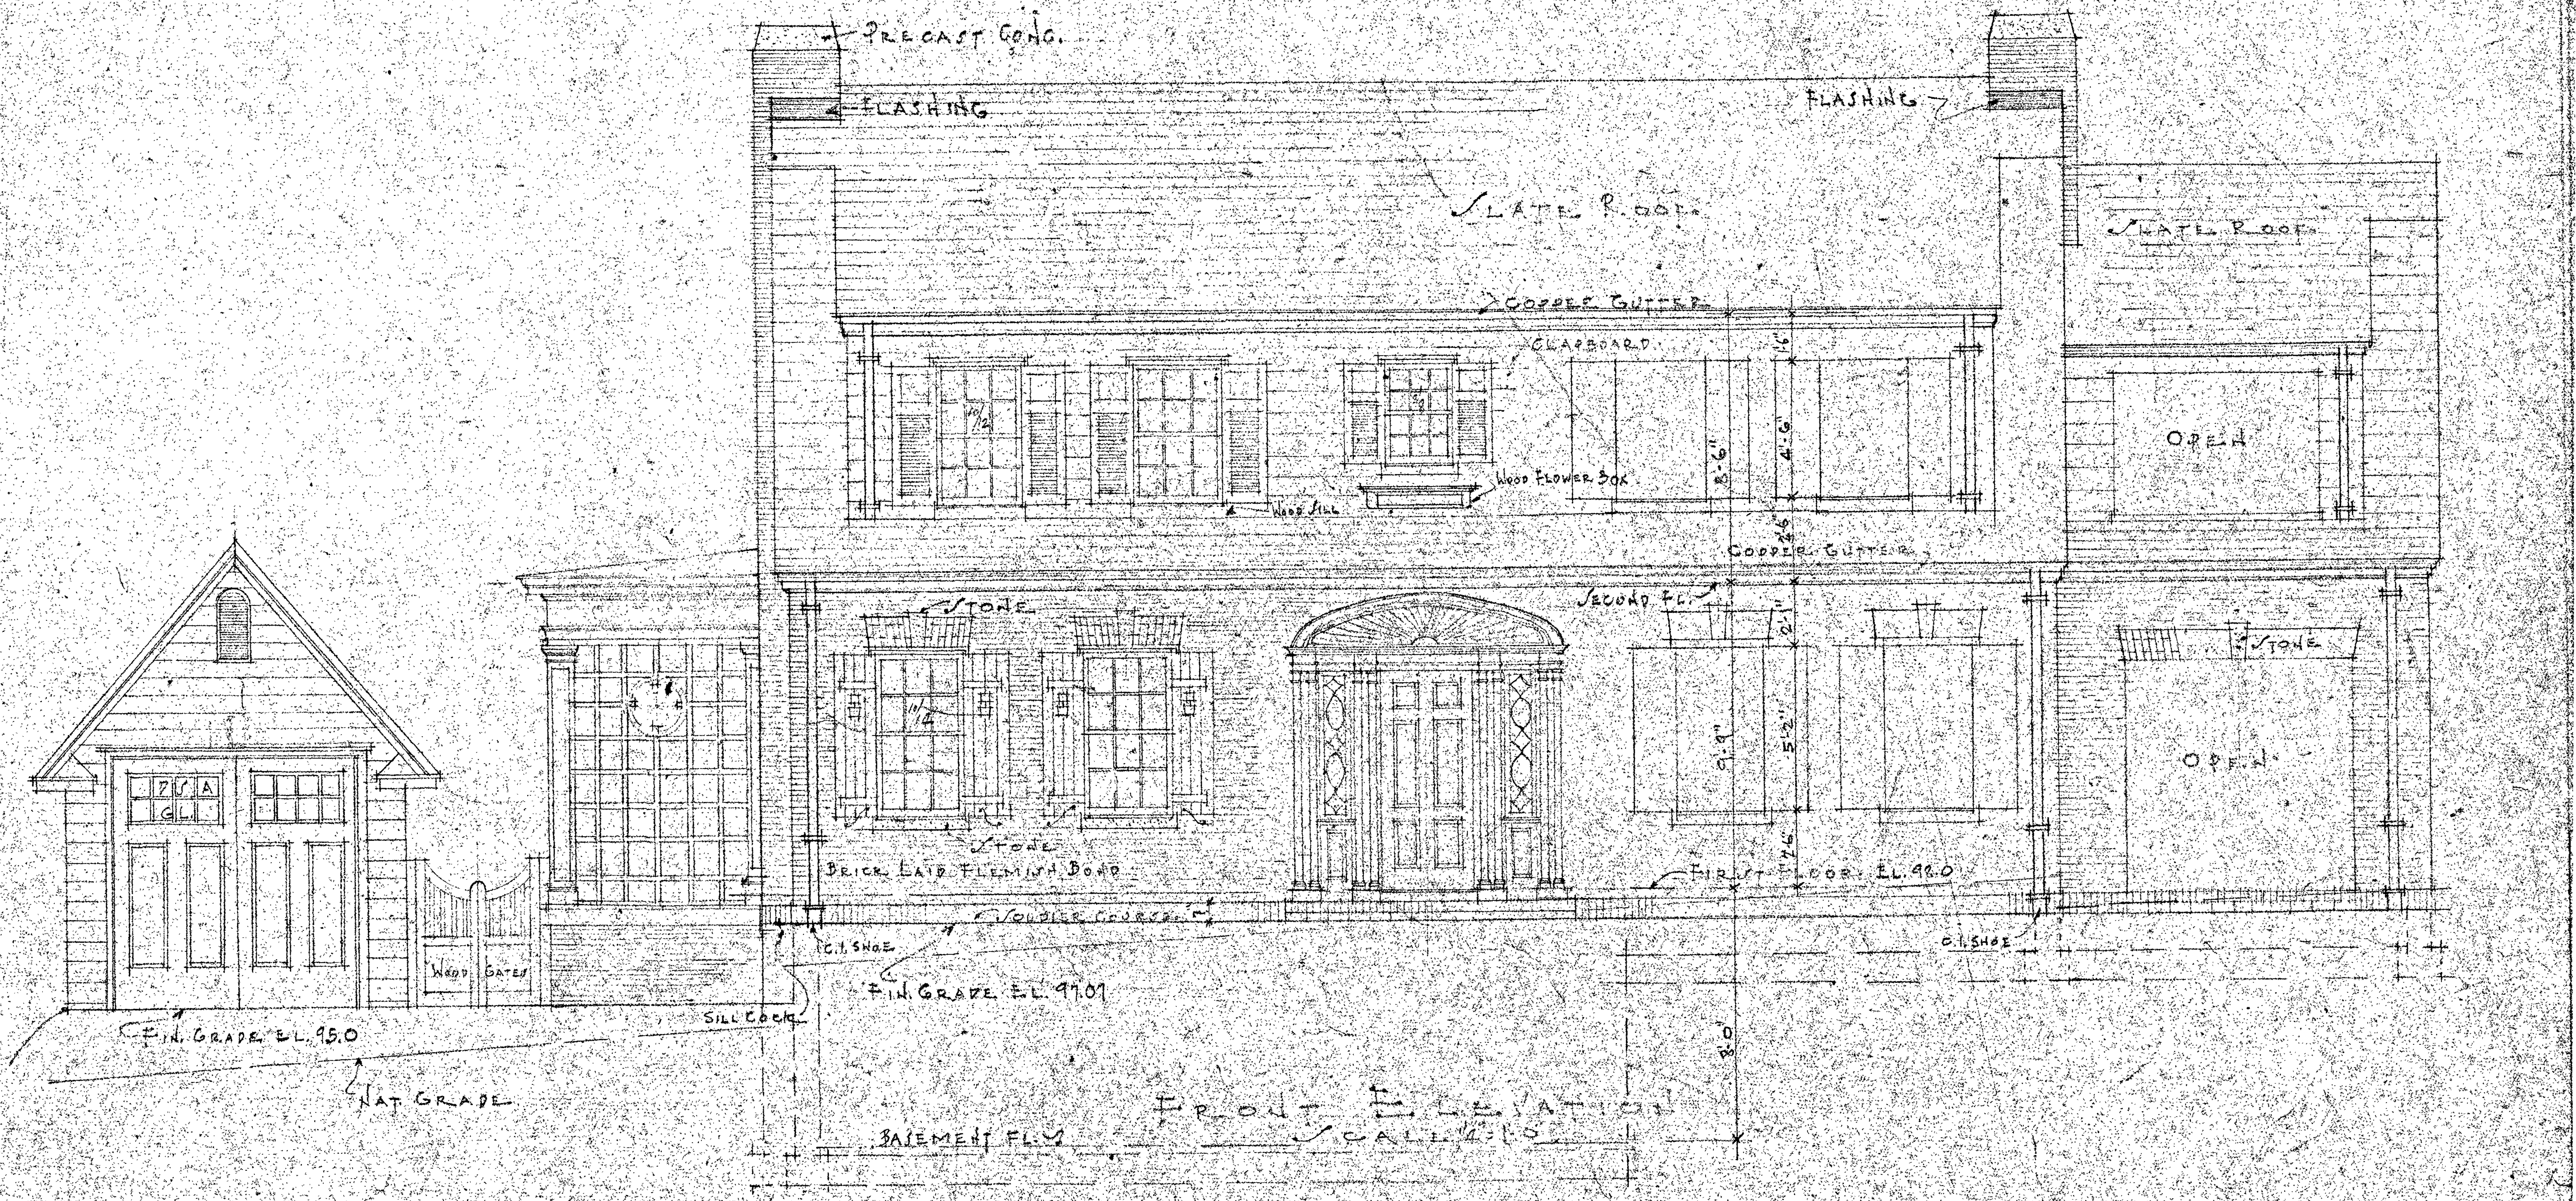

JOB NO. 110	RESIDENCE FOR	SHEET NUMBER
SET NO.	[illegible]	5
DRAWN BY L.P.S.	ROANOKE, VIRGINIA	
TRACED BY L.P.S.	SMITHEY AND TARDY	
CHECKED BY	ARCHITECTS AND ENGINEERS	
DATE	ANCHOR BLDG. ROANOKE, VA.	REVISED 2.5.24

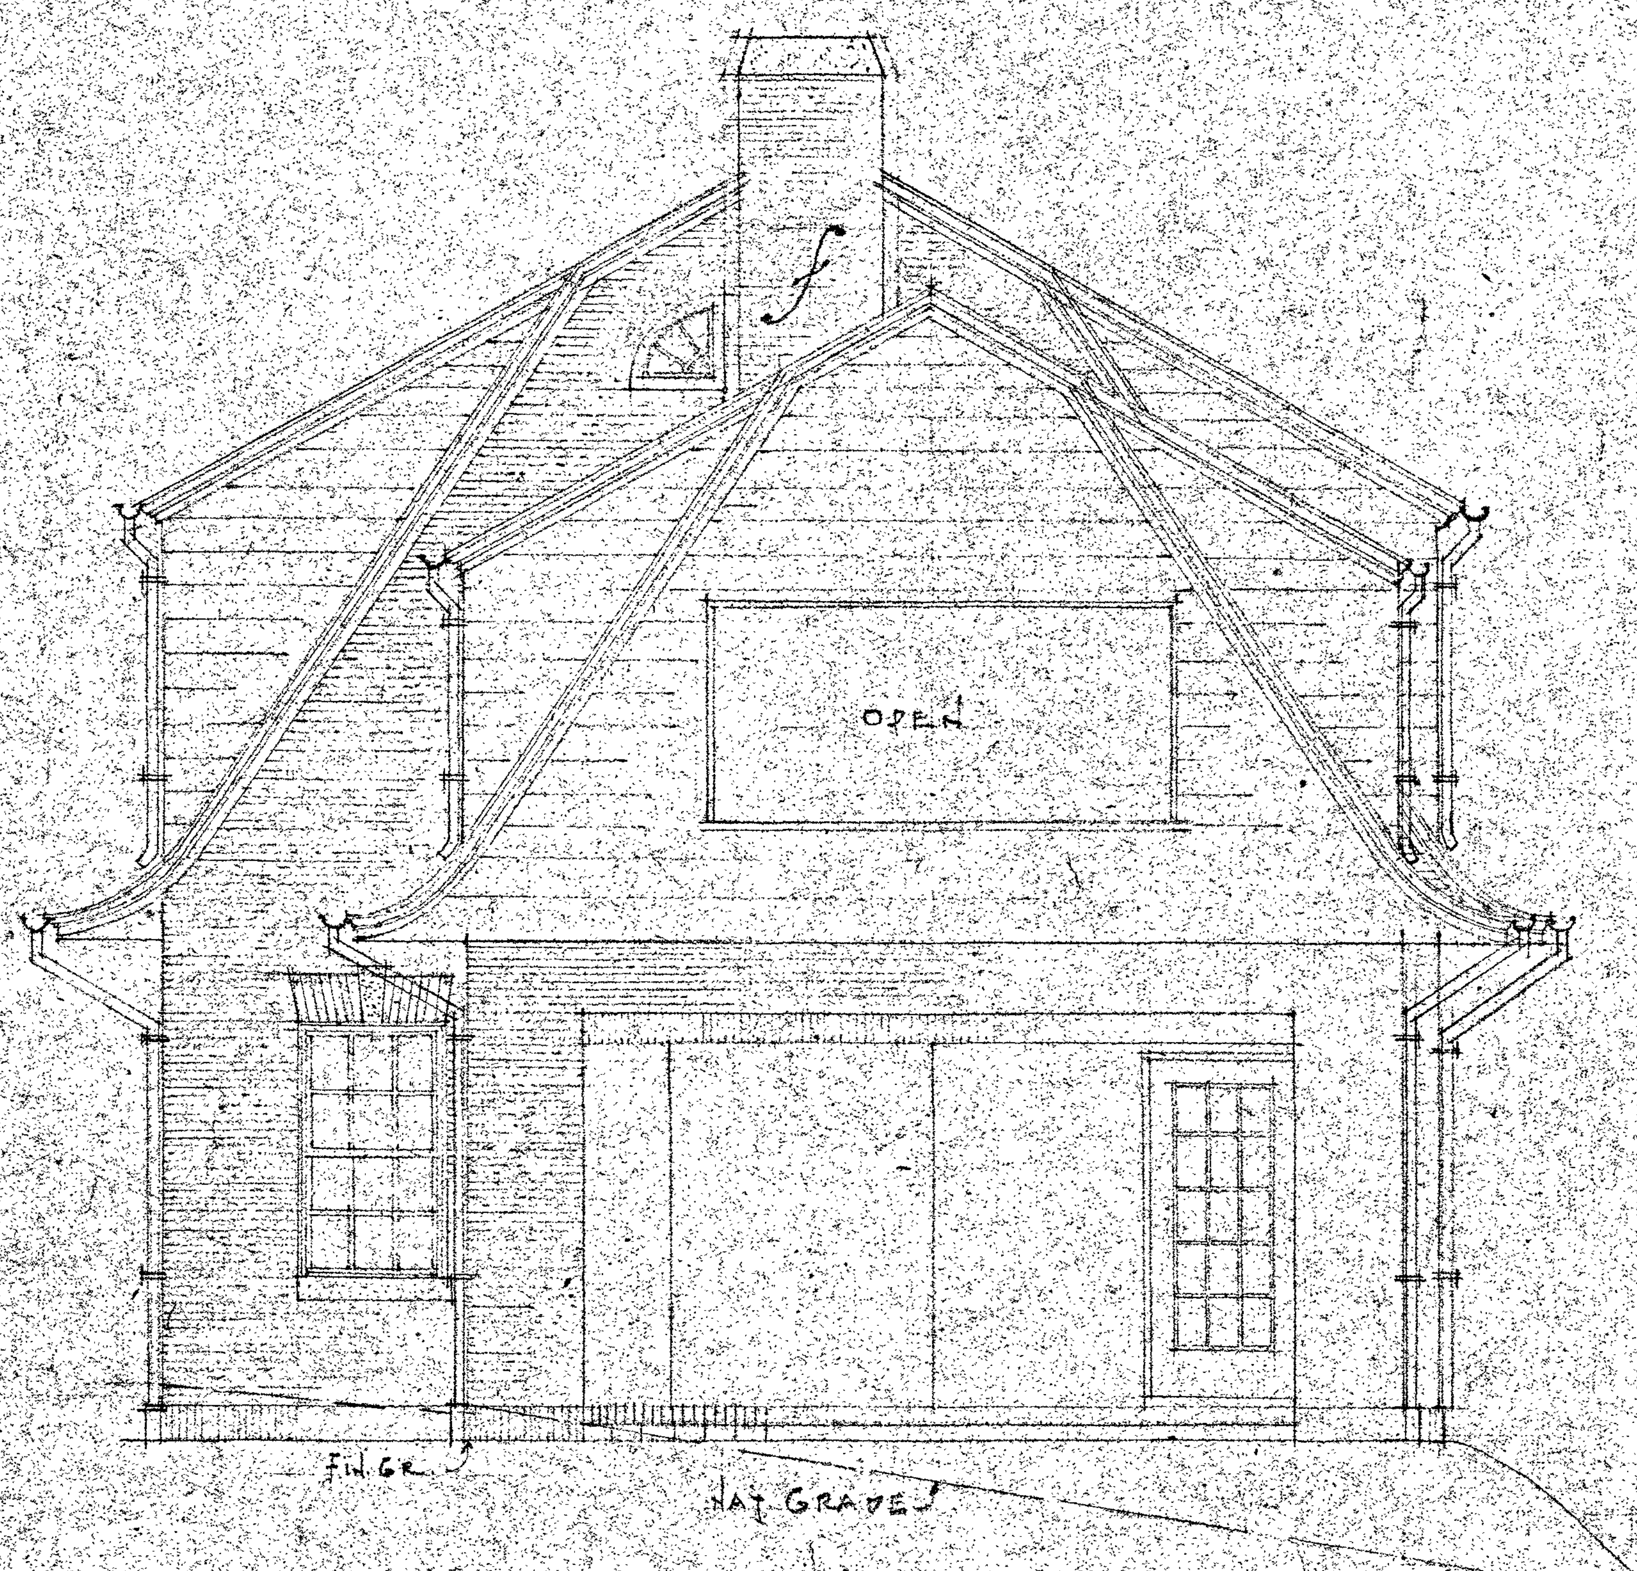

RIGHT END ELEVATION

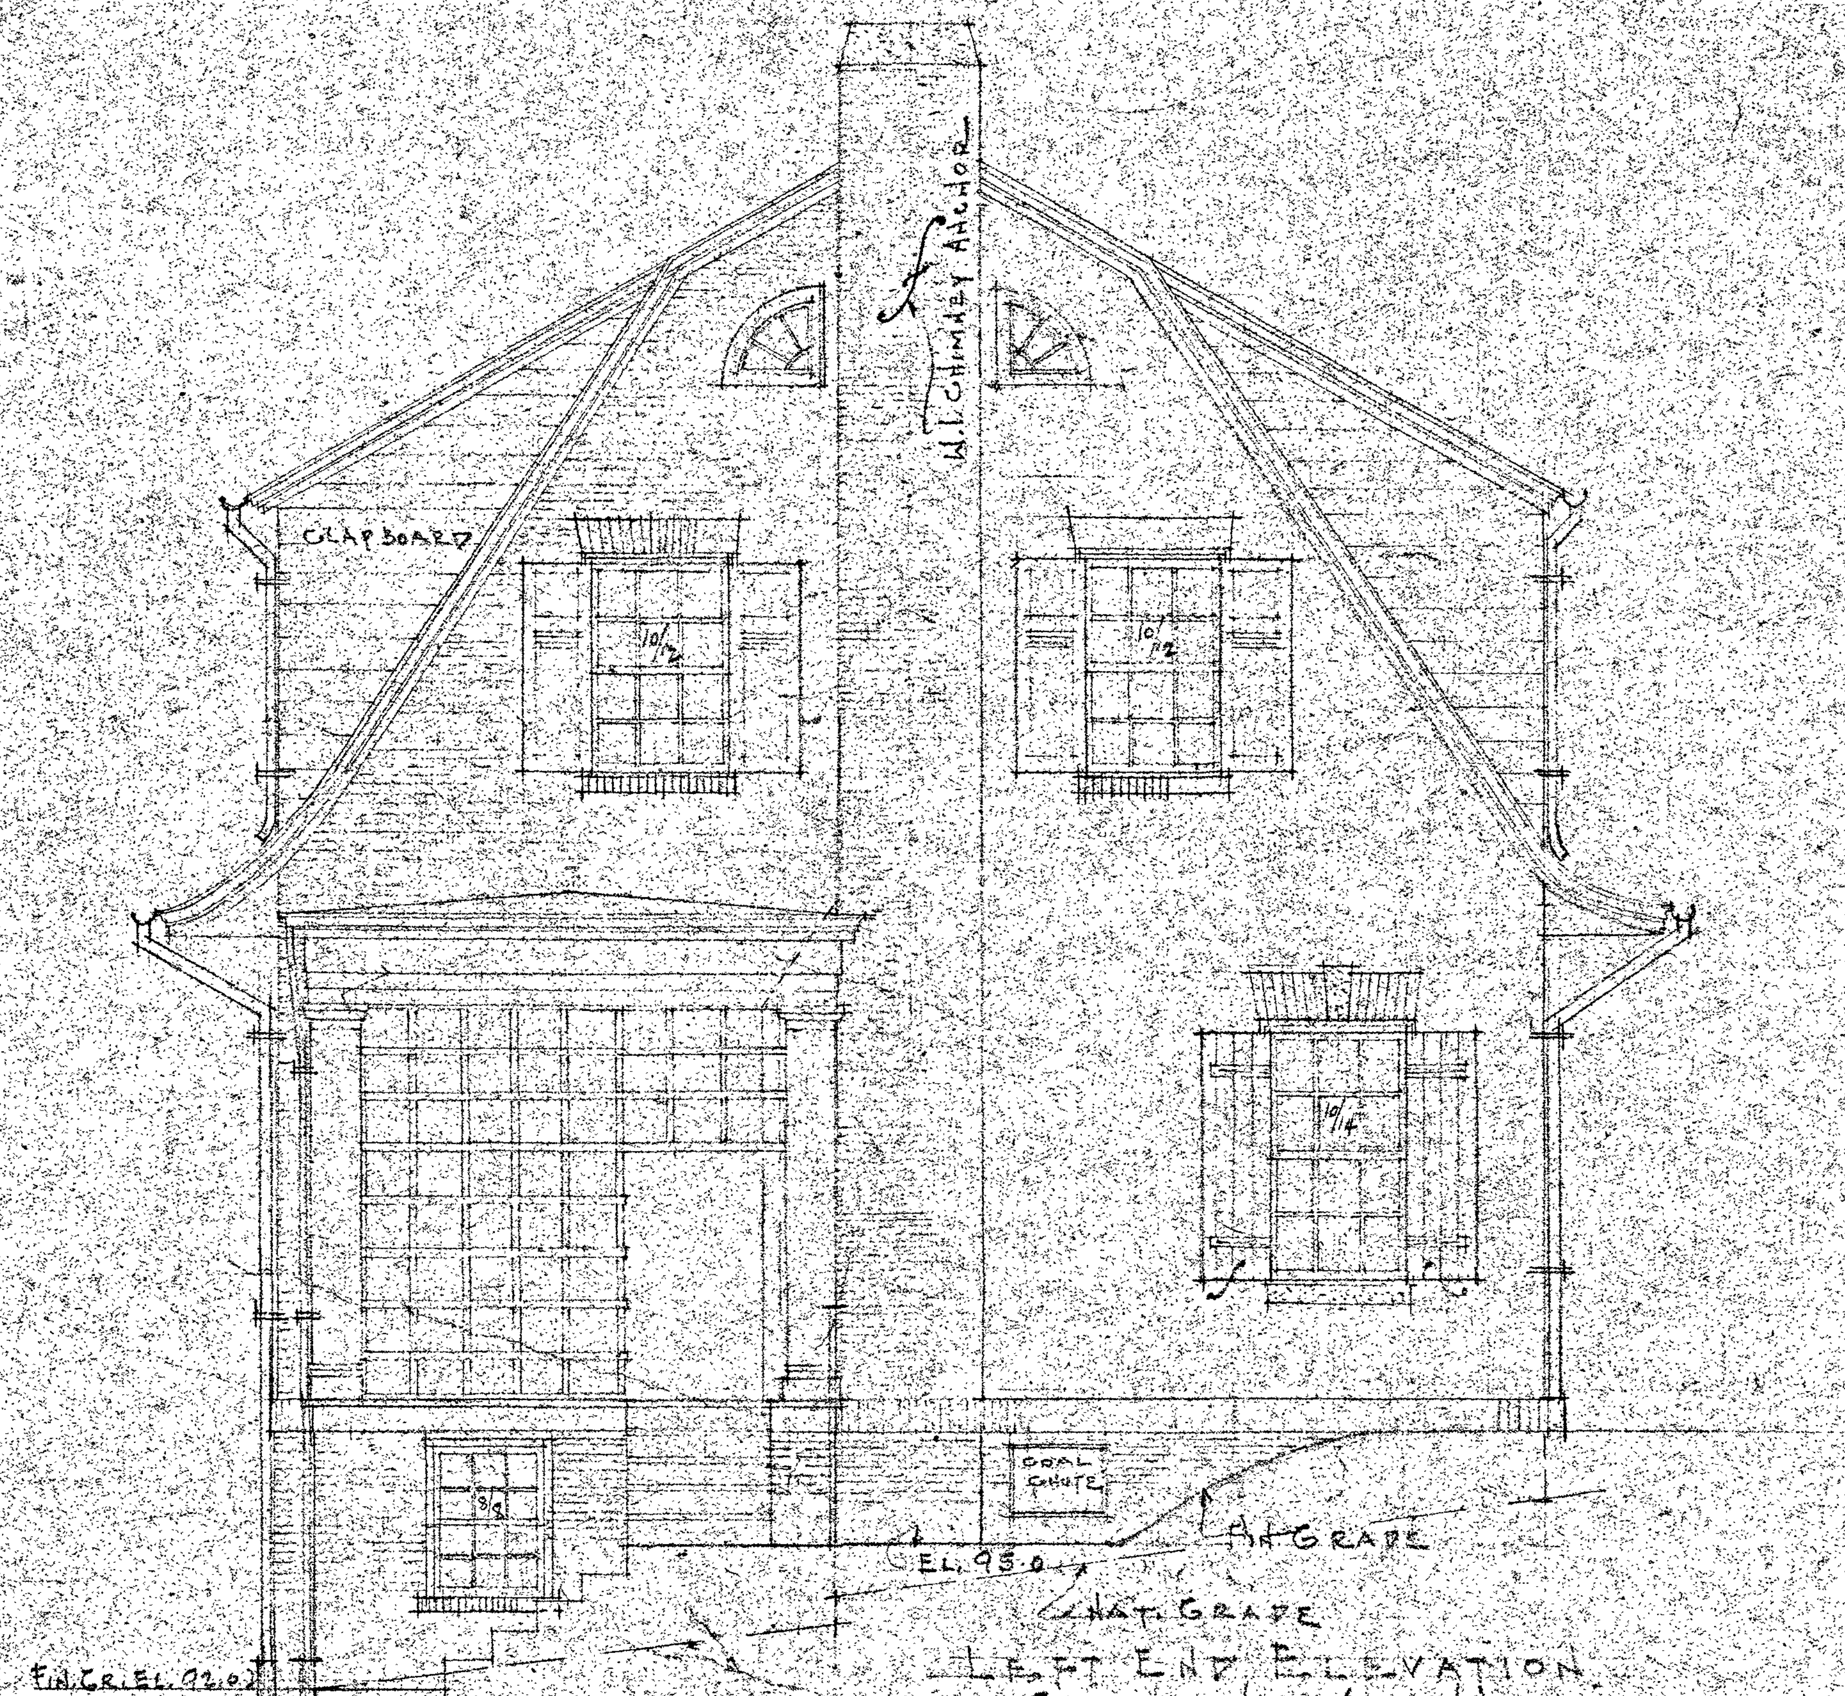


LEFT END ELEVATION
GARAGE NOT SHOWN

NOTE: ALL 2ND STORY WALLS CHANGED TO CLAPBOARD.

1/4

JOB NO. 110	RESIDENCE FOR	SHEET NUMBER
SET NO.	MR. L. P. SMITHEY	6
DRAWN BY M.W.S. & L.P.S.	ROANOKE, VIRGINIA	
TRACED BY	SMITHEY AND TARDY	
CHECKED BY	ARCHITECTS AND ENGINEERS	
DATE	ANCHOR BLDG. ROANOKE, VA.	REVISED 2-5-24

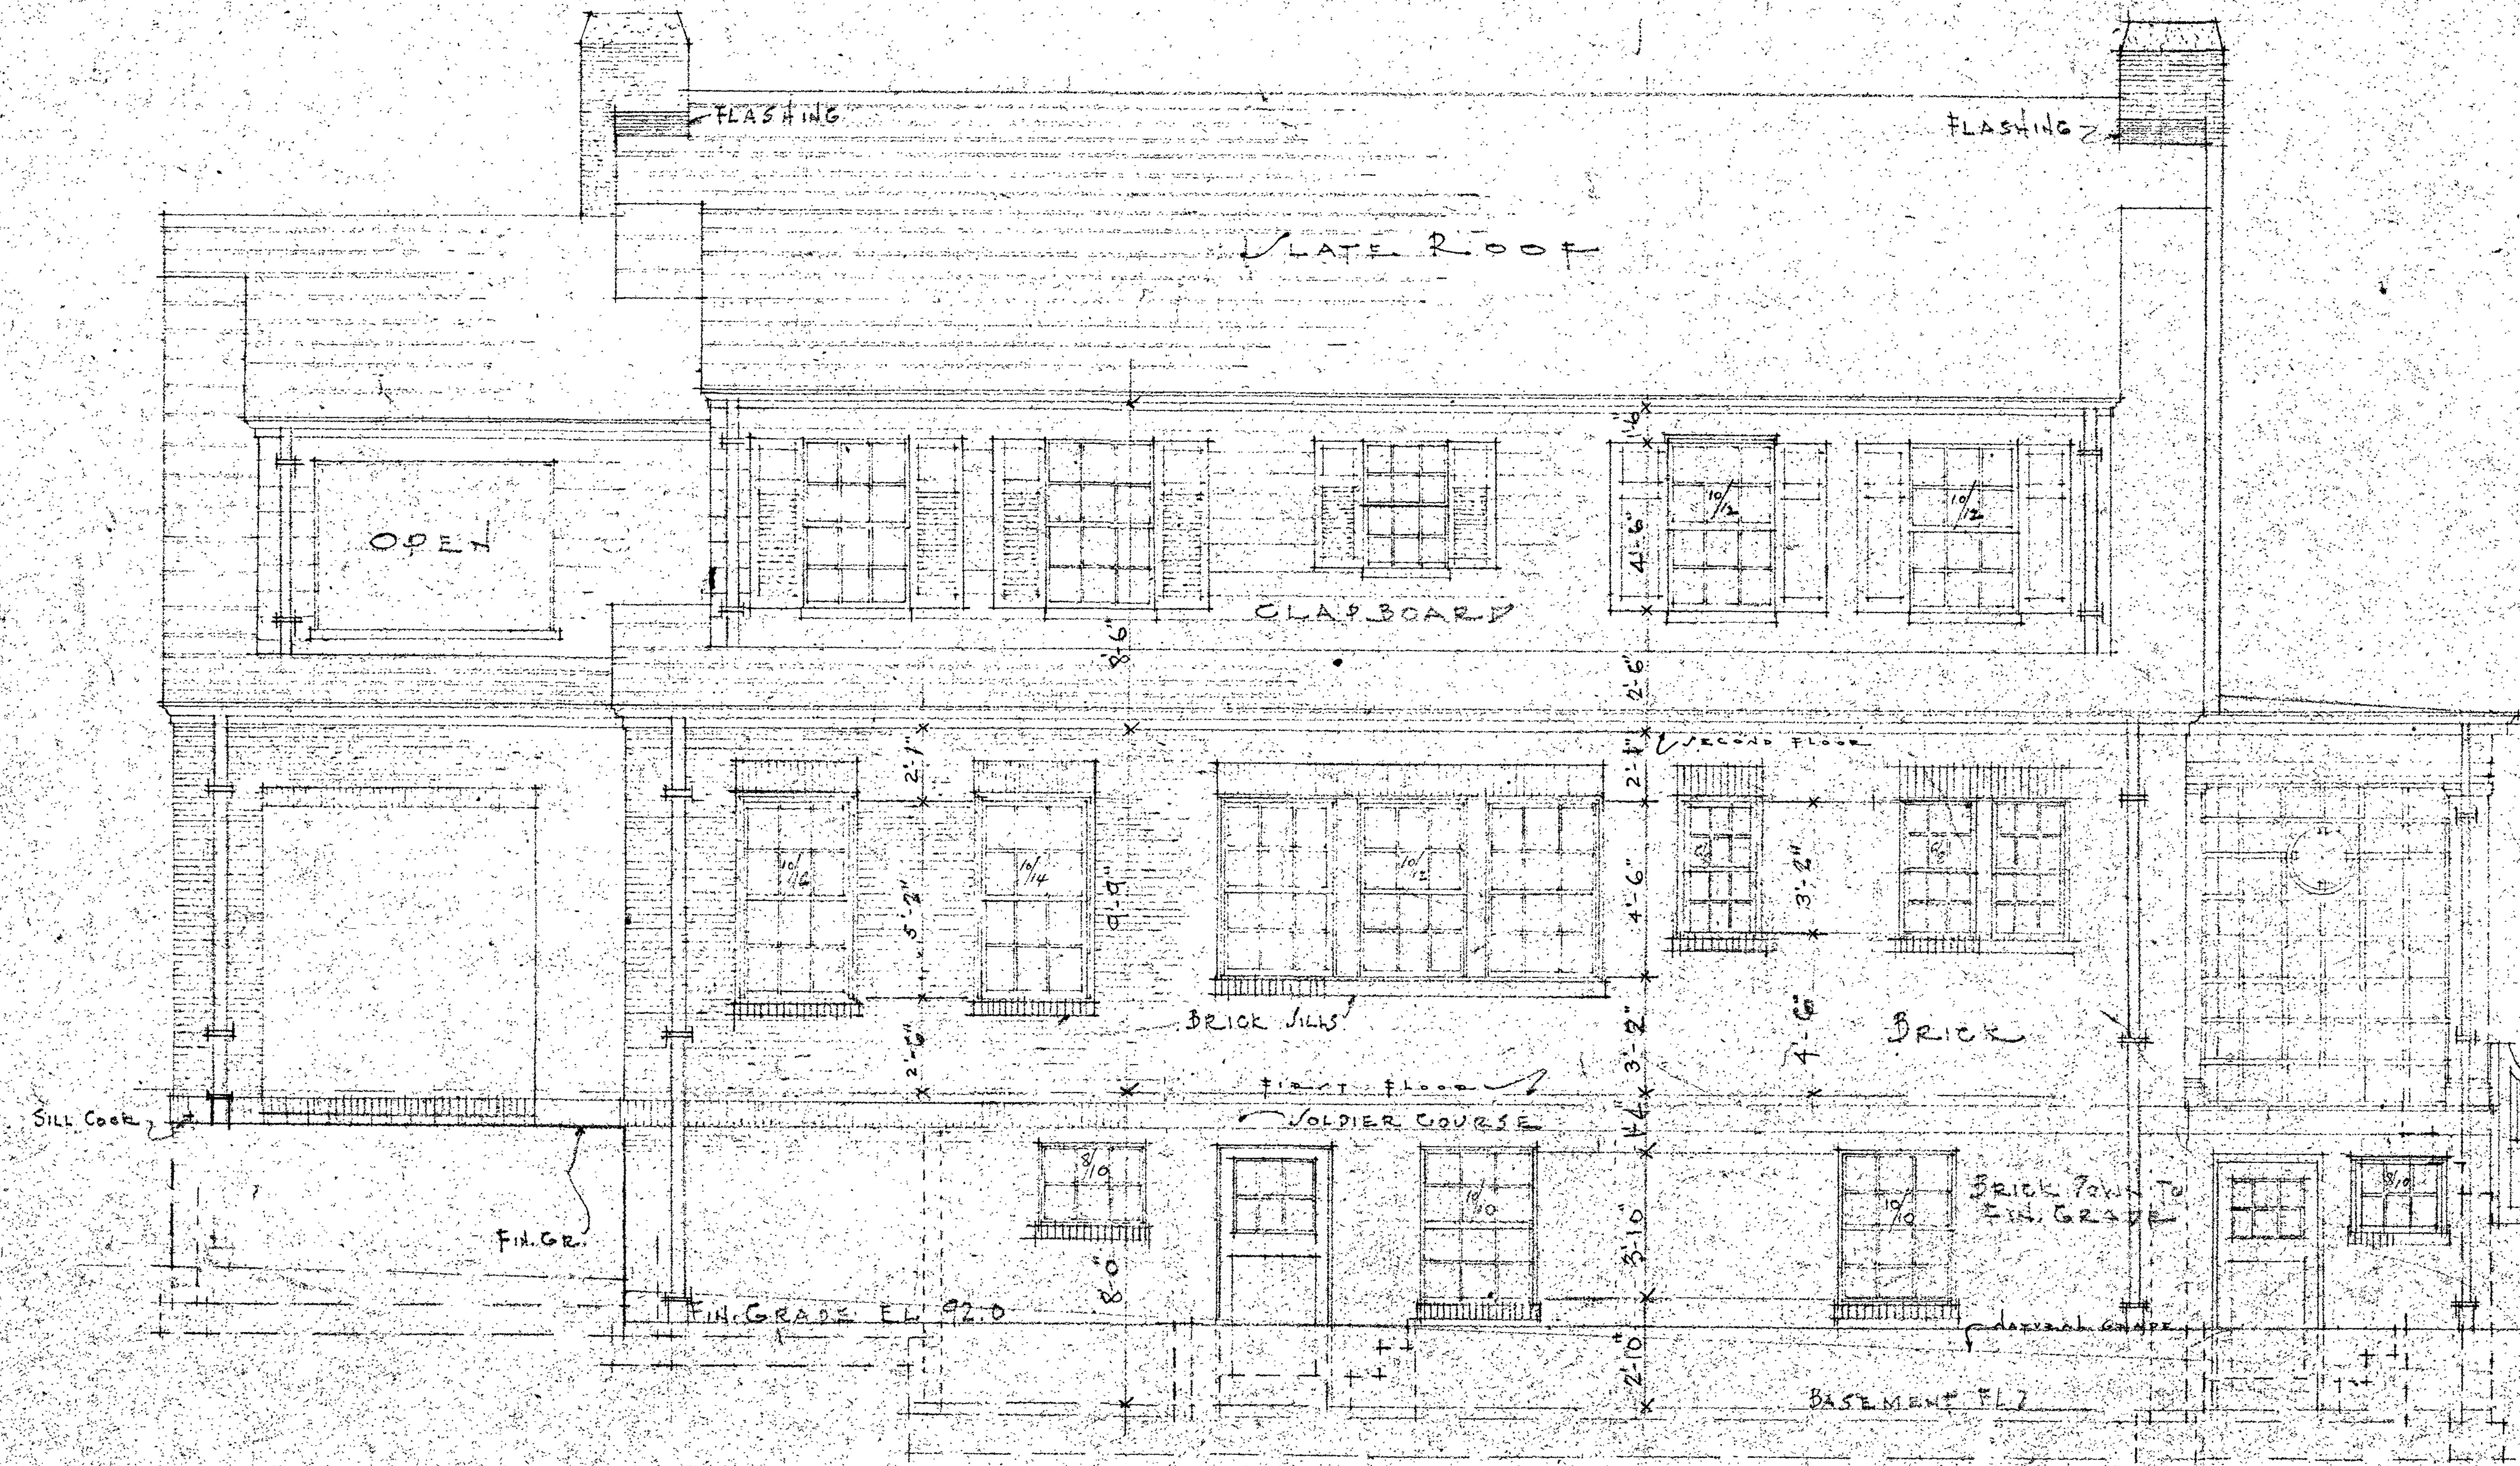

REAR ELEVATION

SCALE $\frac{1}{4}$" = 1'-0"

JOB NO. 110	RESIDENCE FOR	SHEET NUMBER
SET NO.	MR. L. P. SMITHEY	7
DRAWN BY N.W.B. & L.P.S.	ROANOKE VIRGINIA	
TRACED BY	SMITHEY AND TARDY	
CHECKED BY	ARCHITECTS AND ENGINEERS	
DATE	ANCHOR BLDG. ROANOKE VA.	REVIS 2-5